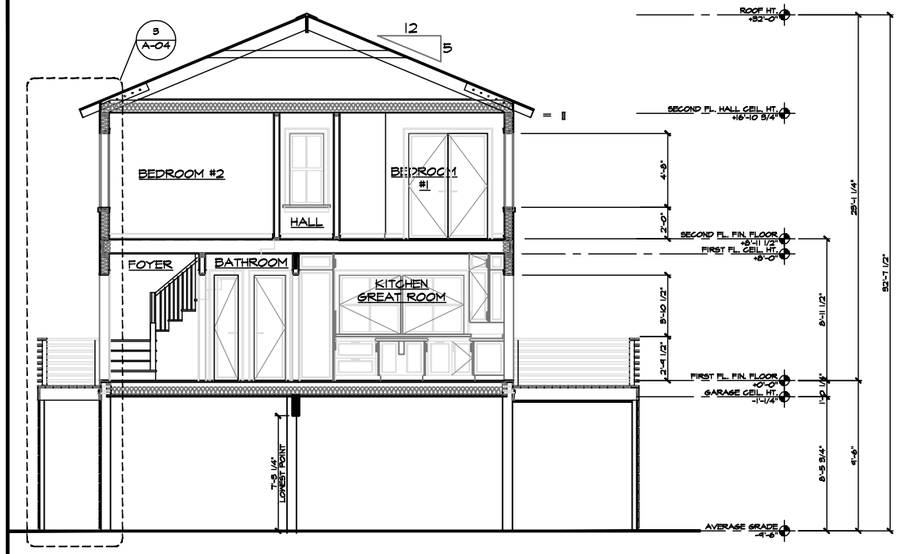

01 **BUILDING SECTION**
SCALE: 1/4"=1'-0"

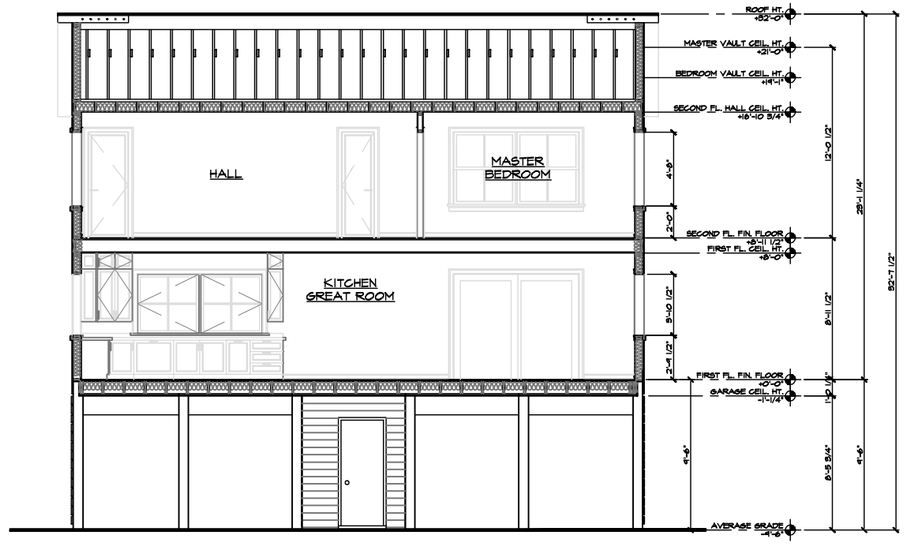

02 **BUILDING SECTION**
SCALE: 1/4"=1'-0"

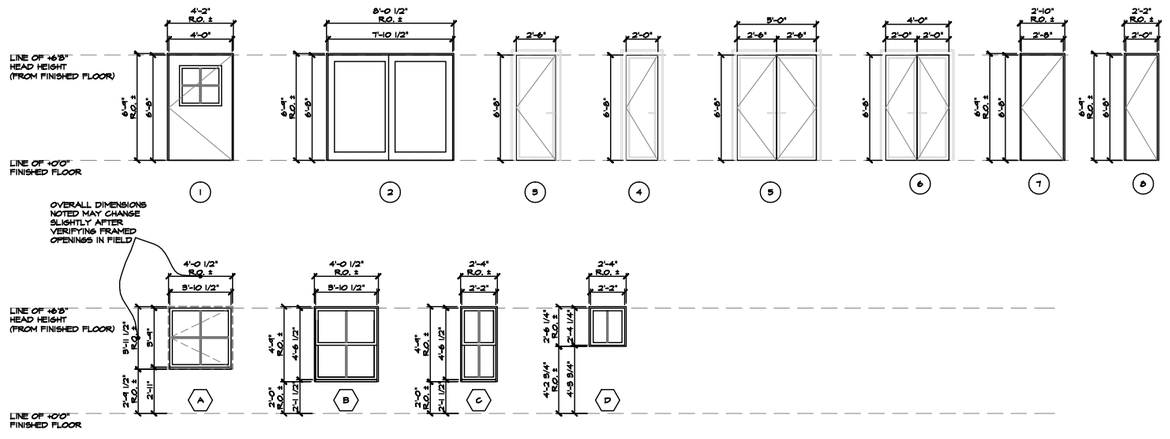

03 **DOORS & WINDOWS ELEVATIONS**
SCALE: 1/4"=1'-0"

GREGORIO RESIDENCE

211 KATHRYN STREET
TOMS RIVER TOWNSHIP, NJ
LOT 59, BLOCK 943.02

REV.	DATE	ISSUE	REMARK
		FOR BIDDING	
	7.29.15	FOR FILING	
	7.29.15	FOR CONSTRUCTION	

JOB #
SET:

- BUILDING SECTIONS
- DOORS & WINDOWS ELEVATIONS
- WALL DETAIL

EP	HT
DRAWN BY:	CHK. BY:
DRAWN BY:	CHK. BY:

HILAND HALL TURNER
NJ LIC. # 12074

HILAND HALL TURNER & ASSOCIATES P.A.
ARCHITECTS
2 CLAREMONT ROAD, BERNARDSVILLE, NJ 07924 908-204-0012

A-03