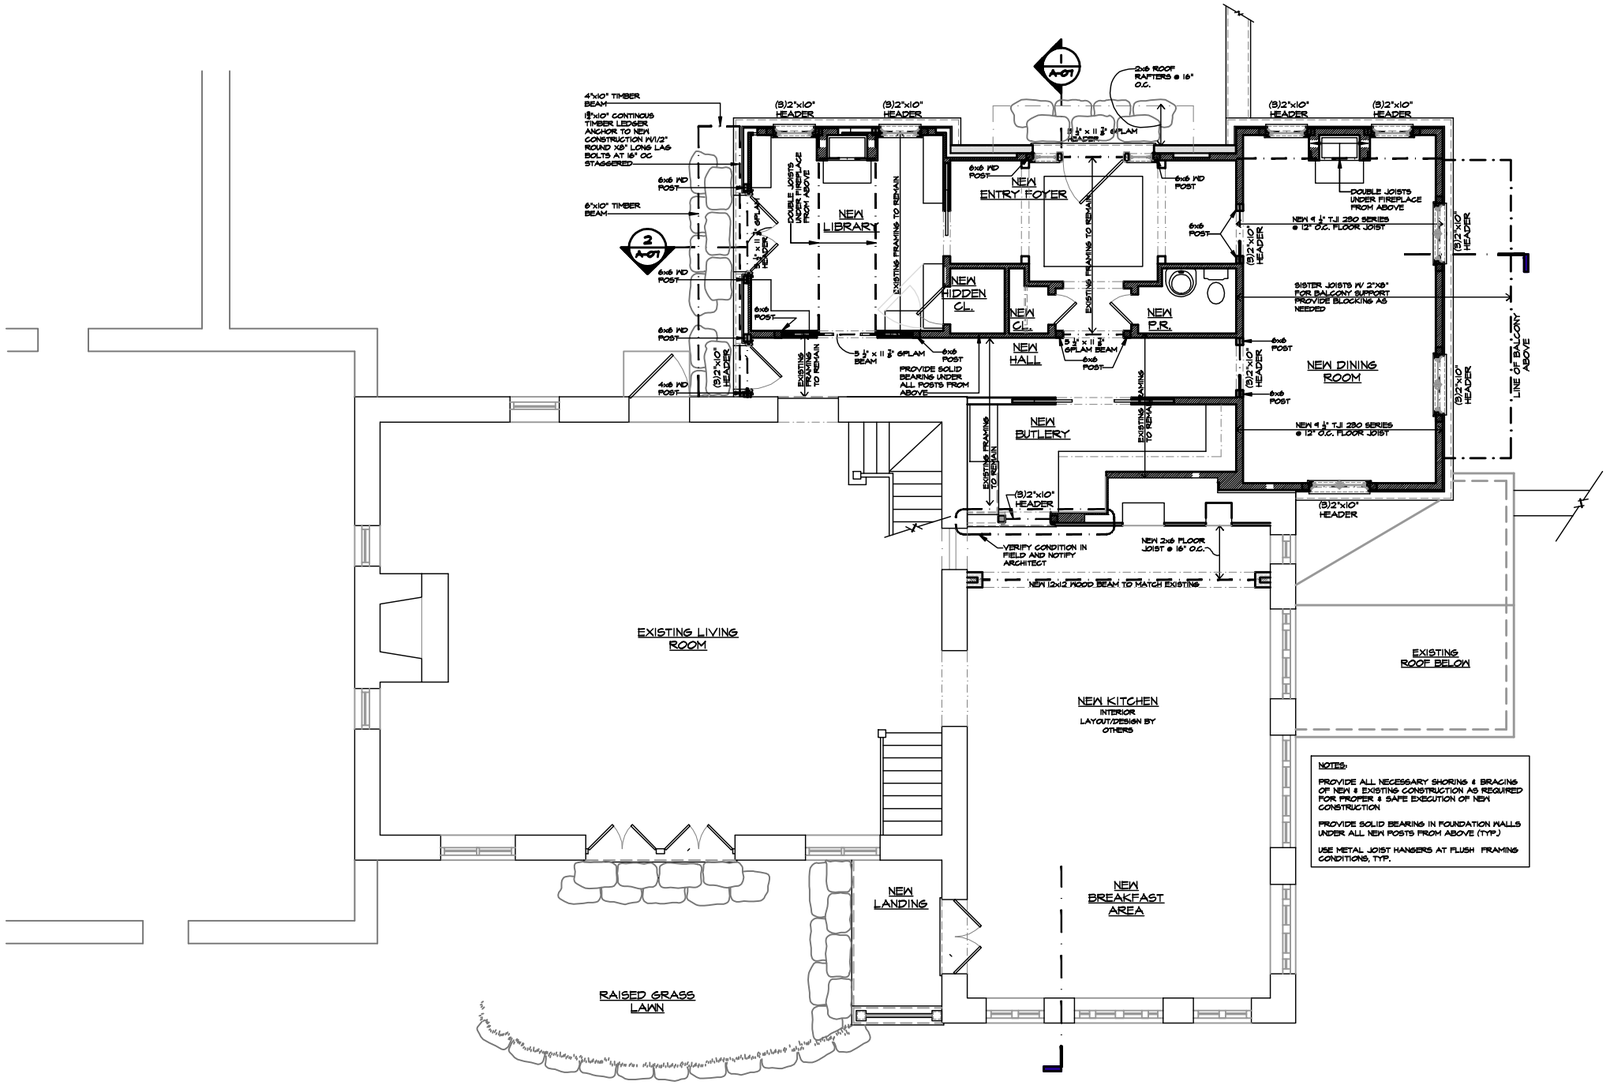

NOTES:

PROVIDE ALL NECESSARY SHORING & BRACING OF NEW & EXISTING CONSTRUCTION AS REQUIRED FOR PROPER & SAFE EXECUTION OF NEW CONSTRUCTION

PROVIDE SOLID BEARING IN FOUNDATION WALLS UNDER ALL NEW POSTS FROM ABOVE (TYP.)

USE METAL JOIST HANGERS AT FLUSH FRAMING CONDITIONS, TYP.

01 SECOND FLOOR FRAMING PLAN
SCALE: 1/4" = 1'-0"

JOYCE / SZERLIP RESIDENCE

55 STATE PARK ROAD
CHESTER,
NJ 07930

REV.	DATE	ISSUE	REMARK
1	11.02.11	REVISIONS	GENERAL REVISIONS
		FOR BIDDING	
		FOR FILING	
		FOR CONSTRUCTION	

JOB #
SET: G

- SECOND FLOOR FRAMING PLAN

AS,TS — DWN BY
HT — CHK BY
DWN BY — CHK BY

D:\WORK\PROJECT INDEX WORK\Hiland's Signature.jpg

HILAND HALL TURNER
NJ LIC. # 12074

HILAND HALL TURNER & ASSOCIATES P.A.
ARCHITECTS
2 CLAIREMONT ROAD, BERNARDSVILLE, NJ 07924 908-204-0012

S-02