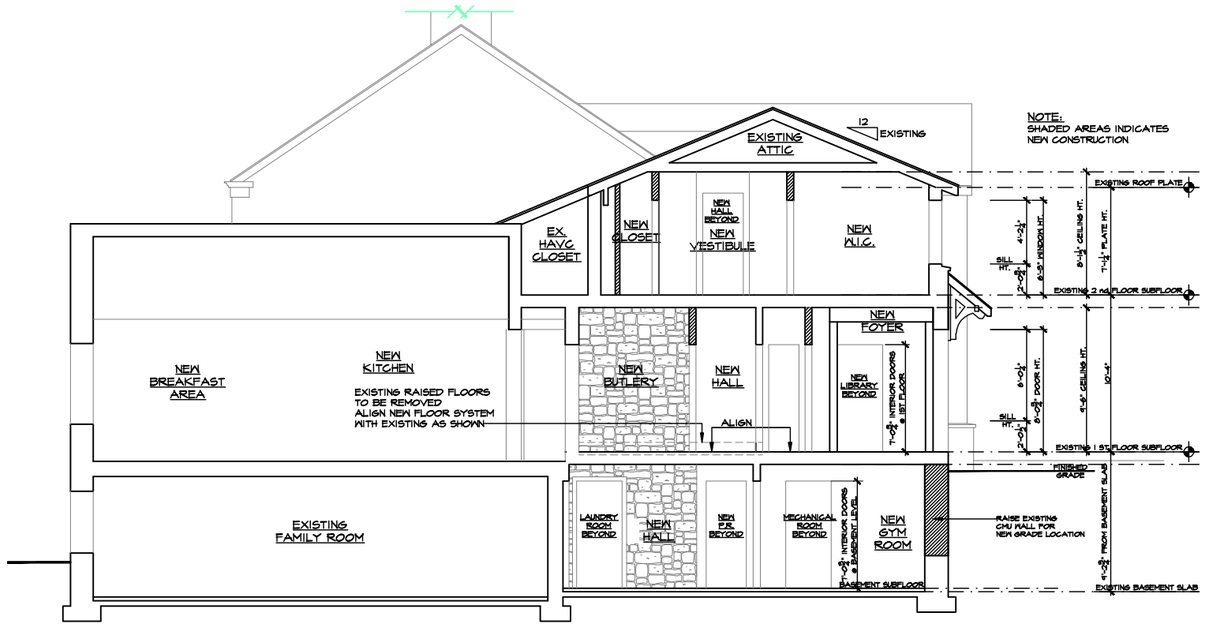

01 **BUILDING SECTION**
SCALE: 1/4" = 1'-0"

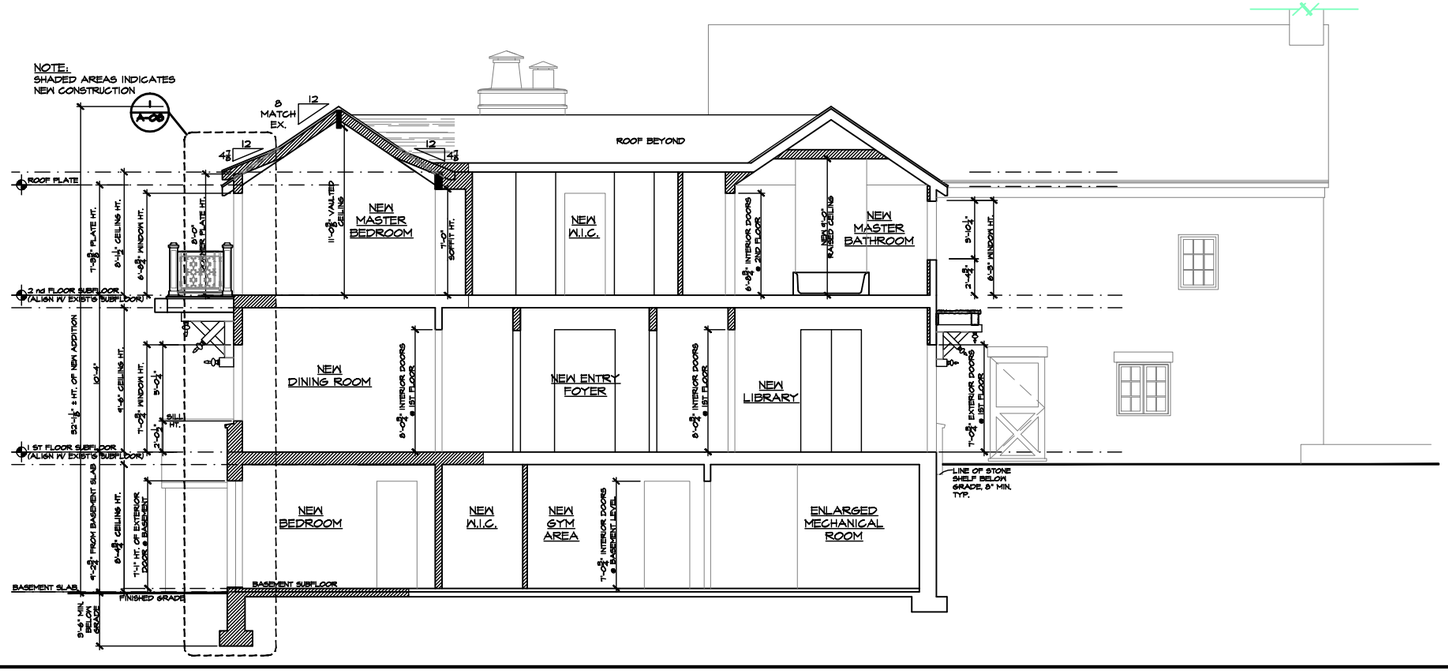

02 **BUILDING SECTION**
SCALE: 1/4" = 1'-0"

JOYCE / SZERLIP RESIDENCE

55 STATE PARK ROAD
CHESTER,
NJ 07930

REV.	DATE	ISSUE	REMARK
1	09.21.18	REVISIONS	GENERAL REVISIONS
		FOR BIDDING	
		FOR FILING	
		FOR CONSTRUCTION	

JOB #
SET: G
- BUILDING SECTIONS

AS,TS | HT

HILAND HALL TURNER
NJ LIC. # 12074

HILAND HALL TURNER & ASSOCIATES P.A.
ARCHITECTS
2 CLAREMONT ROAD, BERNARDSVILLE, NJ 07924 908-696-0002

A-07